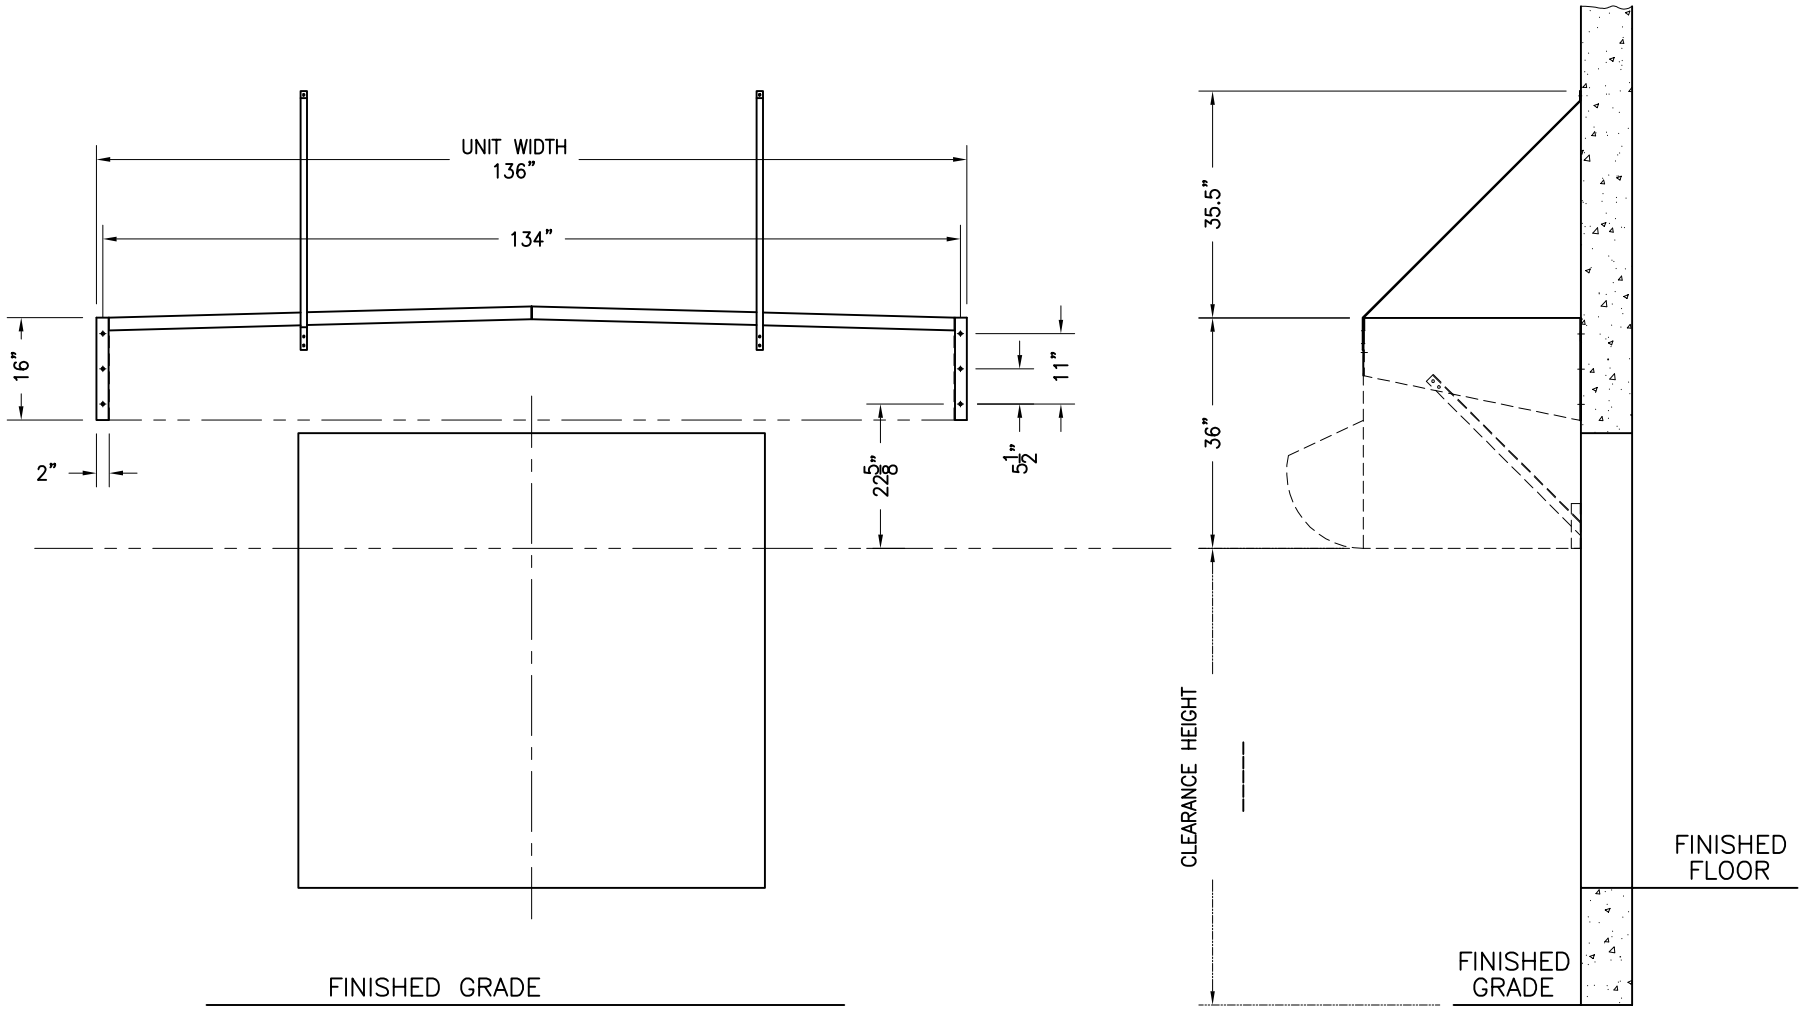

S.S. QUOTE REF. #_____

CUSTOMER _____

APPROVED BY: _____

P/O No.: _____

DATE: _____

SUPER SEAL

RAIN DEFLECTOR SERIES
DOCK SEAL (RD-11)

DATE: JUN-22-11	SCALE: 1:30
DRAWN: OC	DWG NO: LRD-C
APPROVED:	PART NO: N/A